Capping Beam to Podium Link

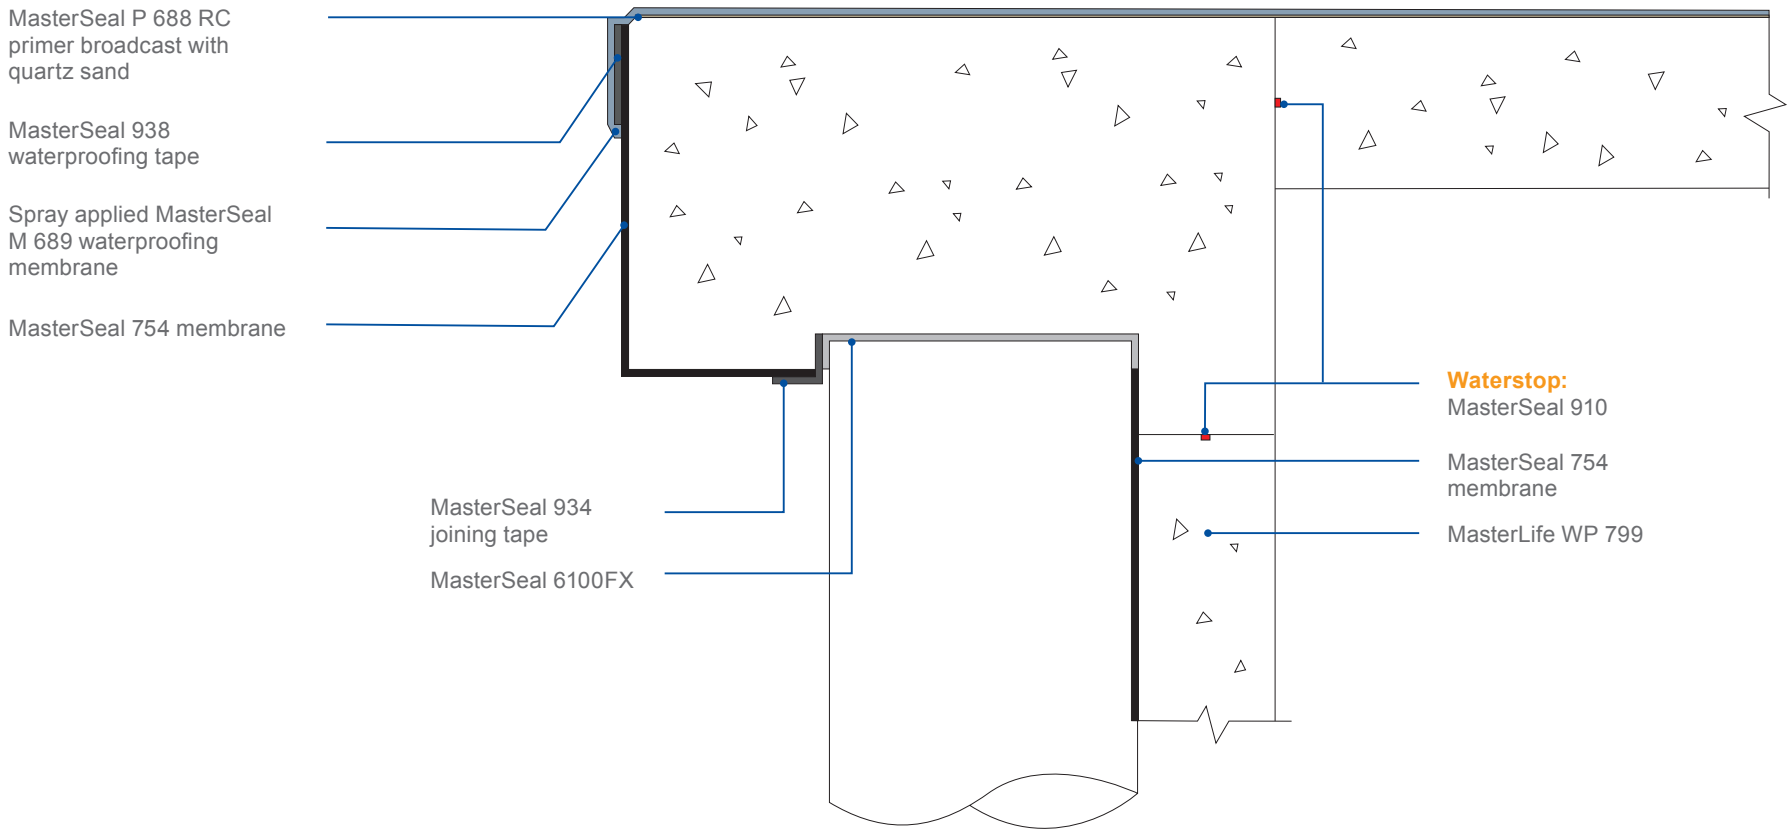

Master Builders Solutions (UK) Ltd
Swinton Hall Road, Swinton,
Manchester, M27 4EU
Tel: 0161 727 6300
www.master-builders-solutions.com/en-gb

This document contains proprietary information that belongs to Master Builders Solutions. You must not distribute or copy this document for any commercial purposes. You are not allowed to modify the paper or electronic copies of this document in any way without our prior written consent. Incorporating the document, or any part of the document, as part of any other work or publication, whether in hard copy, electronic form or any other form is prohibited. Please note that this illustration is not to scale and Master Builders Solutions gives no representation or warranty in relation to the accuracy or completeness of any of the information contained within the document. Furthermore, Master Builders Solutions shall have no liability to you as a result of your possession or use of this information. All dimensions contained within this illustration should be checked prior to the execution of any work.

Prepared by Sam Darbishire
Checked by Darren Priddle
Approved by Christopher Gallivan
Publication date 05/03/2021

A brand of MBCC GROUP